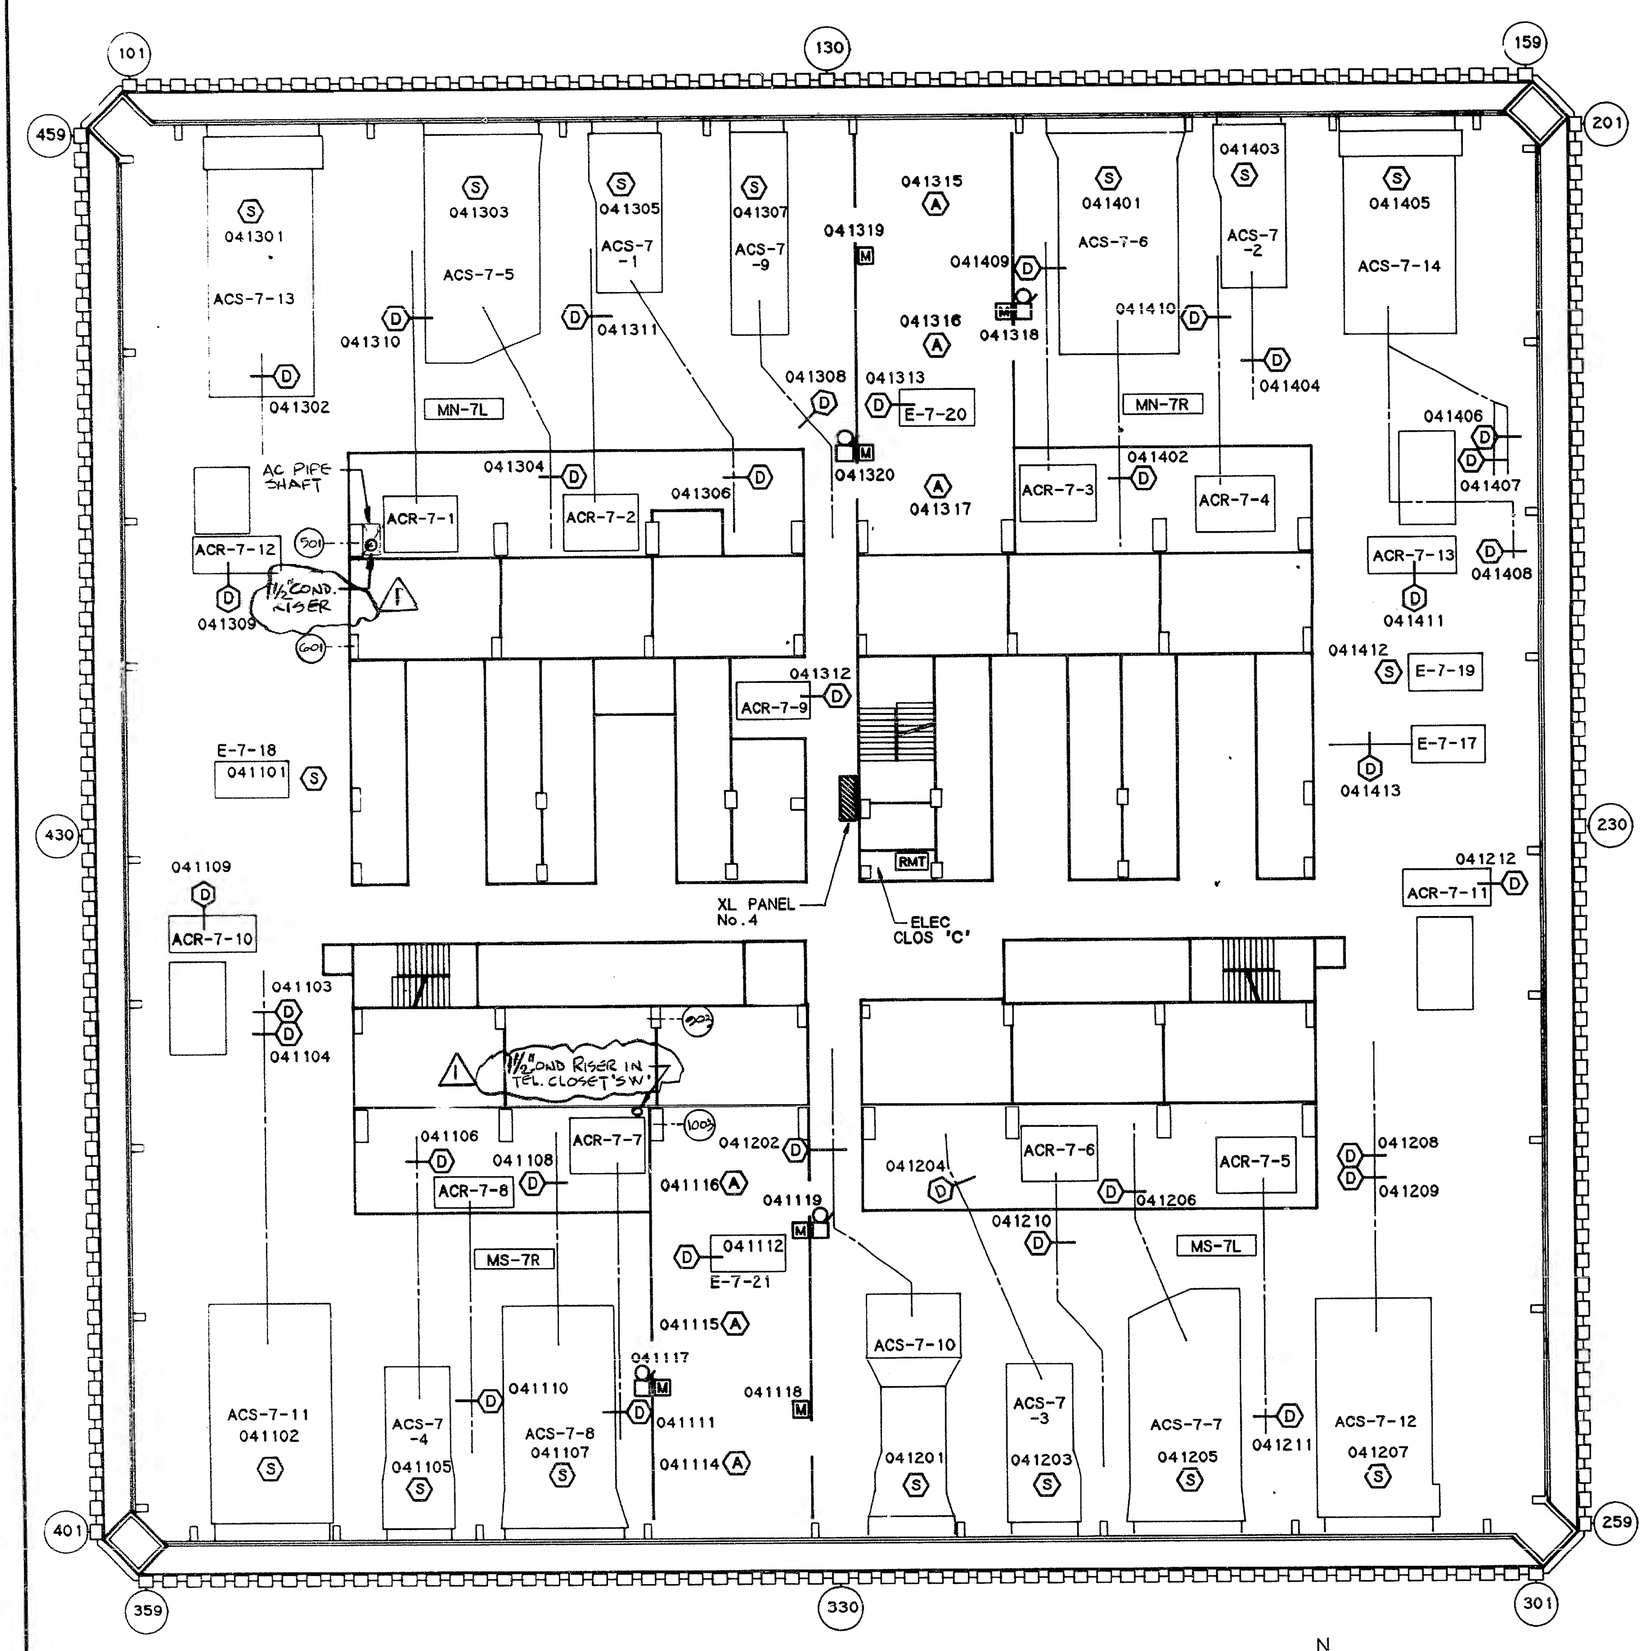

PLAN OF M.E.R. - 7TH FLOOR TOWER I

0 8 16 24 32
SCALE IN FEET

N

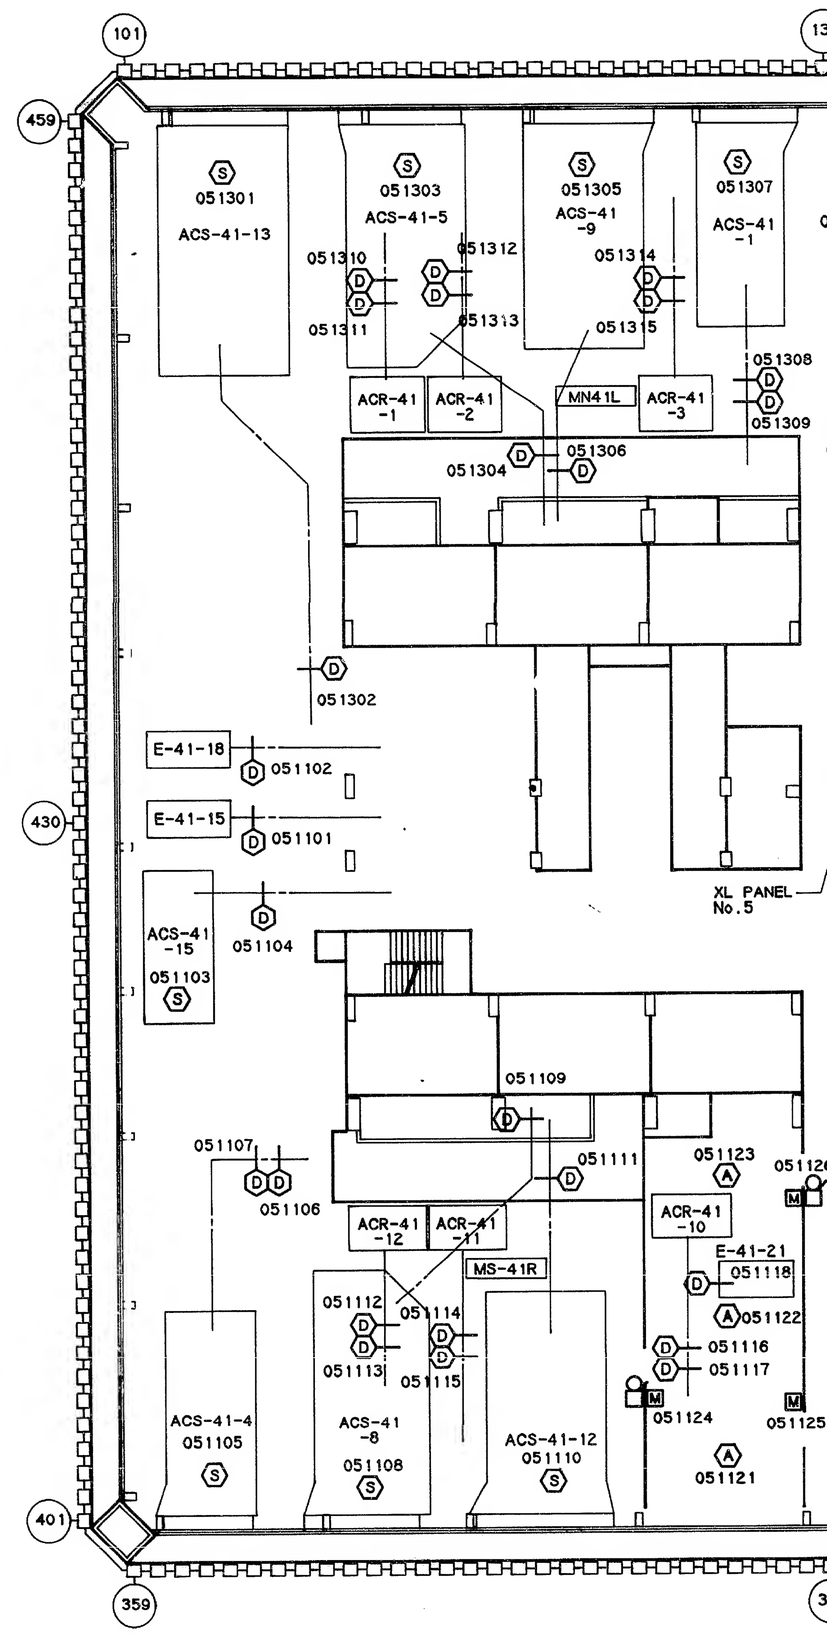

PLAN OF M.E.R. - 4

0 8
SCALE